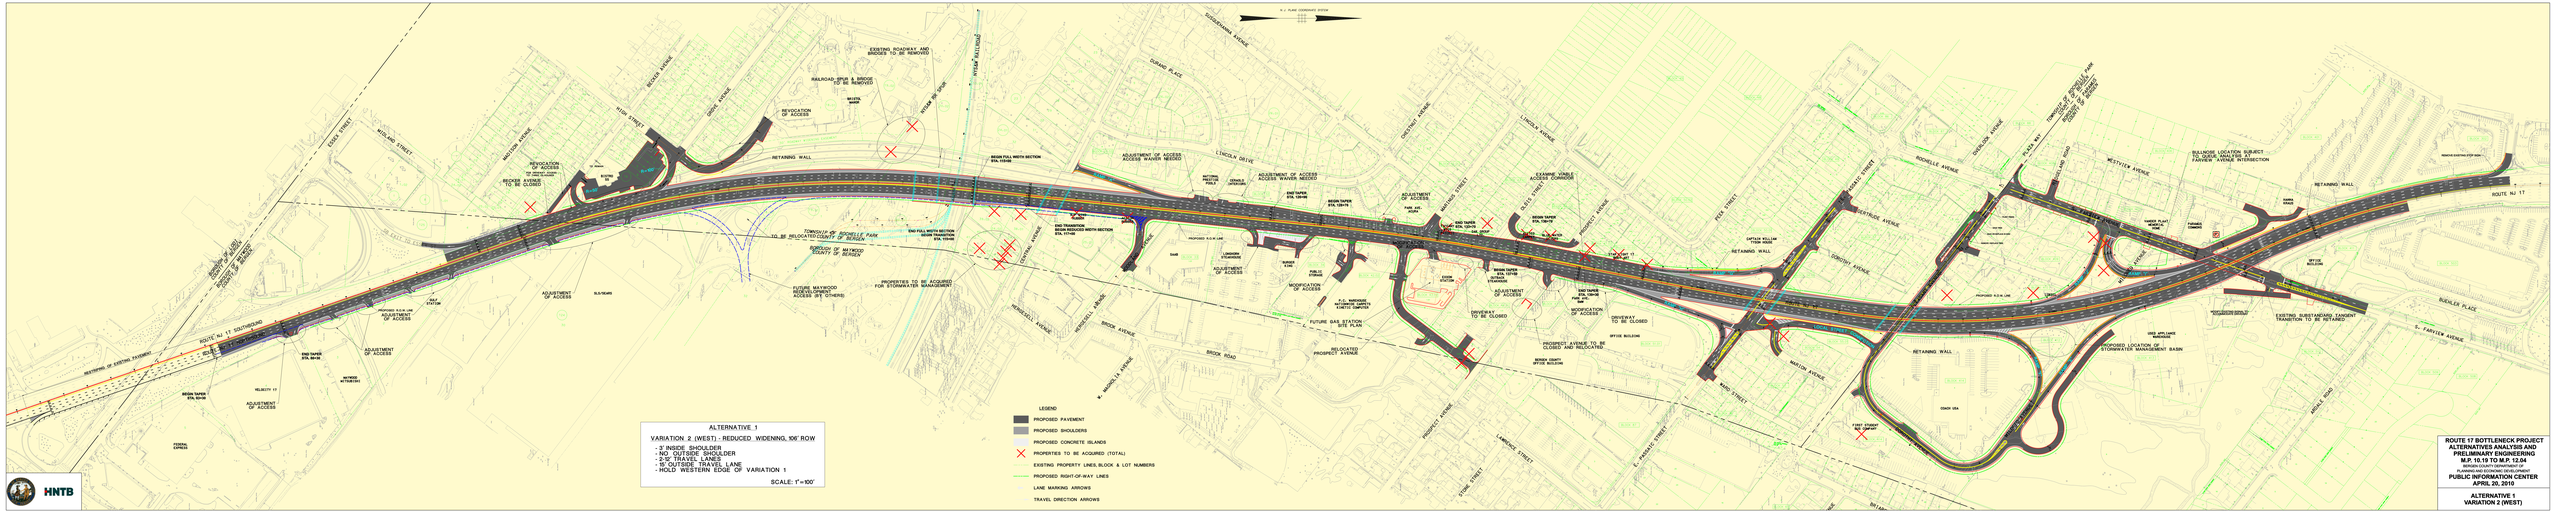

ROUTE 17 BOTTLENECK PROJECT
ALTERNATIVES ANALYSIS AND PRELIMINARY ENGINEERING
M.P. 10.19 TO M.P. 12.04
MONMOUTH COUNTY DEPARTMENT OF
TRANSPORTATION & PLANNING AGENCY
PUBLIC INFORMATION CENTER
APRIL 20, 2010

ALTERNATIVE 1
VARIATION 2 (WEST)